Adelaide Convention Centre

THIS FLOOR PLAN IS SUBJECT TO VENUE APPROVAL.

NORTH

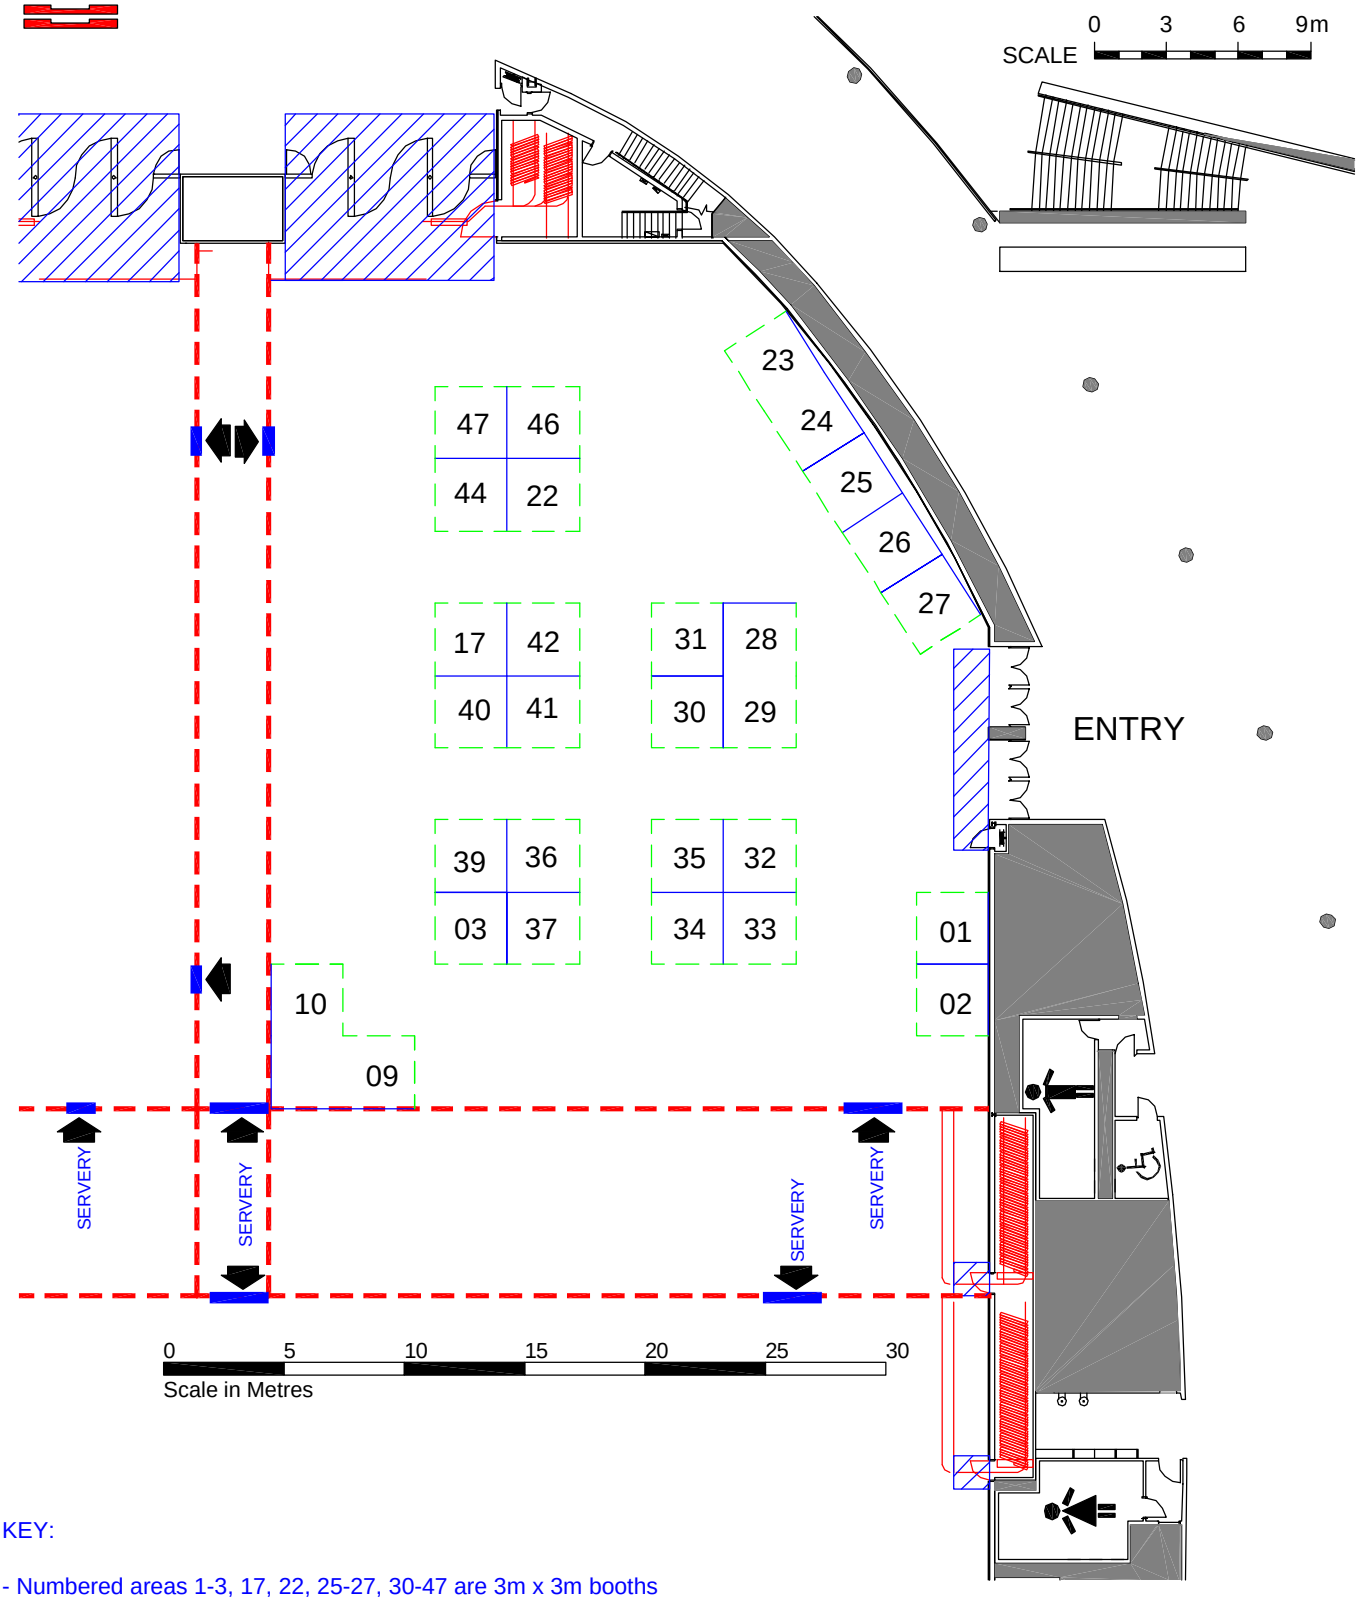

KEY:

- Numbered areas 1-3, 17, 22, 25-27, 30-47 are 3m x 3m booths
- Numbered areas 23&24, 28&29 are 6m x 3m booths
- Numbered area 9&10 is a 6m x 3m L-shaped booth
- There is a total of 26 booths

Copyright of this drawing is vested in Adelaide Expo Hire Pty Ltd A.B.N. 14 062 230 433

Adelaide Expo Hire Pty Ltd
31 Deeds Road, North Plympton, S.A. 5037
Phone: (08) 8350 2300 Fax: (08) 8350 2301
E-mail: adexpo@aeh.com.au
www.aeh.com.au

Key:

BOOTH WALLING
FASCIAS

Title:

PROPOSED LAYOUT FOR THE AUSTRALIAN FOUNDRY INSTITUTE CONFERENCE

30th October - 3rd November 2004

Exhibition Date:	Drawn By:	Venue:	
31/10/04	JP	ACC, HALL G	
Job No:	Drawing No:	Date:	No. of Drawings:
21170	AO4044b	23/9/04	# 03